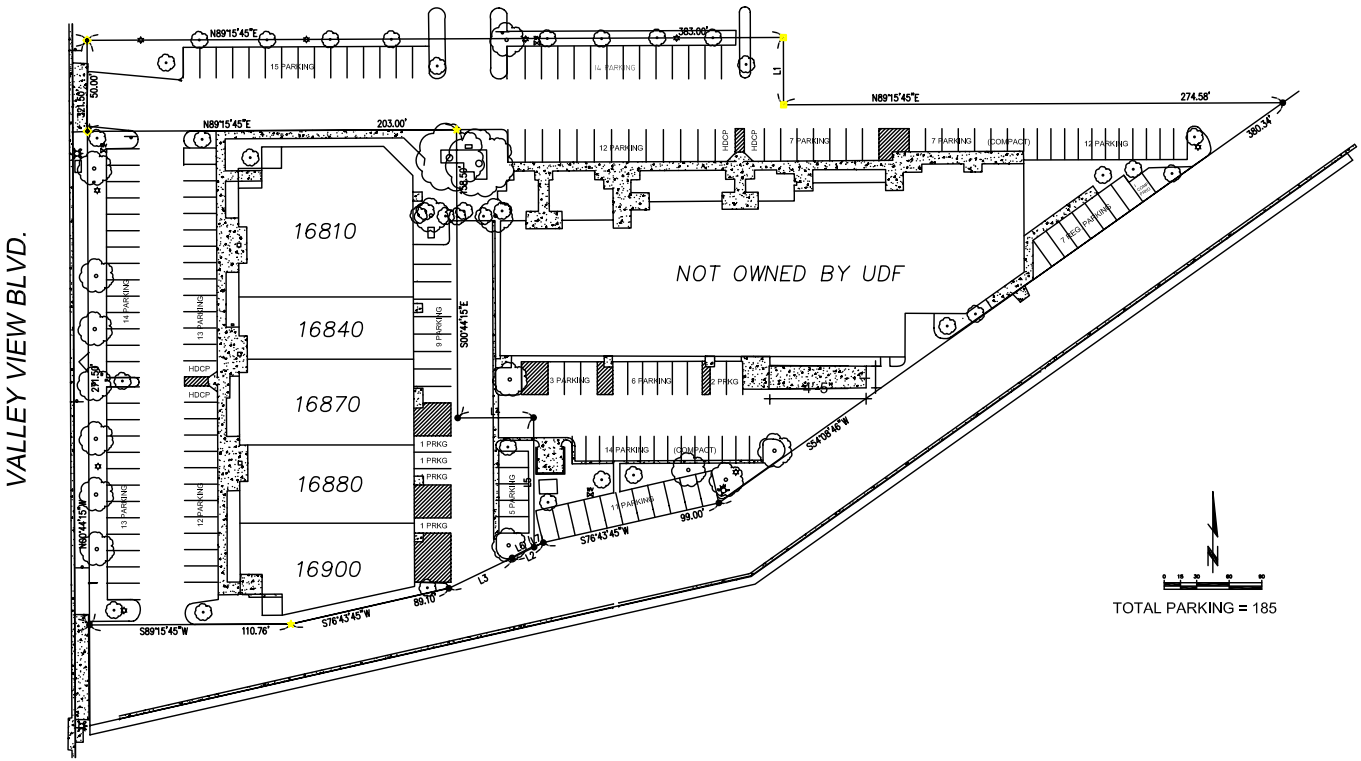

SITE PLAN @ PARKWAY La MIRADA 16810 - 16900 VALLEY VIEW BLVD

A1

Sheet: A1 of A1

UNION DEVELOPMENT COMPANY

12750 CENTER COURT DRIVE, SUITE 150
CERRITOS, CA 90703

MAIN OFFICE (562) 467-2000
MAIN FAX NO (562) 467-2010

an Affiliate of BARKER PACIFIC GROUP

Project Name: Site Plan

Project No.: Parkway La Mirada

Drawn by: S. Jackson

Date: 30 JAN 2007

Scale: NTS

Revision:

1
2
3

THIS PLAN IS THE SOLE PROPERTY OF UNION DEVELOPMENT COMPANY. THE DETAILS and DESIGNS CONTAINED IN THIS PLAN SHALL BE RESTRICTED TO THE ORIGINAL SITE FOR WHICH THEY WERE PREPARED and PUBLICATION THEREOF IS EXPRESSLY LIMITED TO SUCH USE. REUSE, REPRODUCTION OR PUBLICATION BY ANY METHOD IN WHOLE OR PART IS PROHIBITED UNLESS WRITTEN PERMISSION HAS BEEN OBTAINED FROM THE OWNERS OF UNION DEVELOPMENT COMPANY